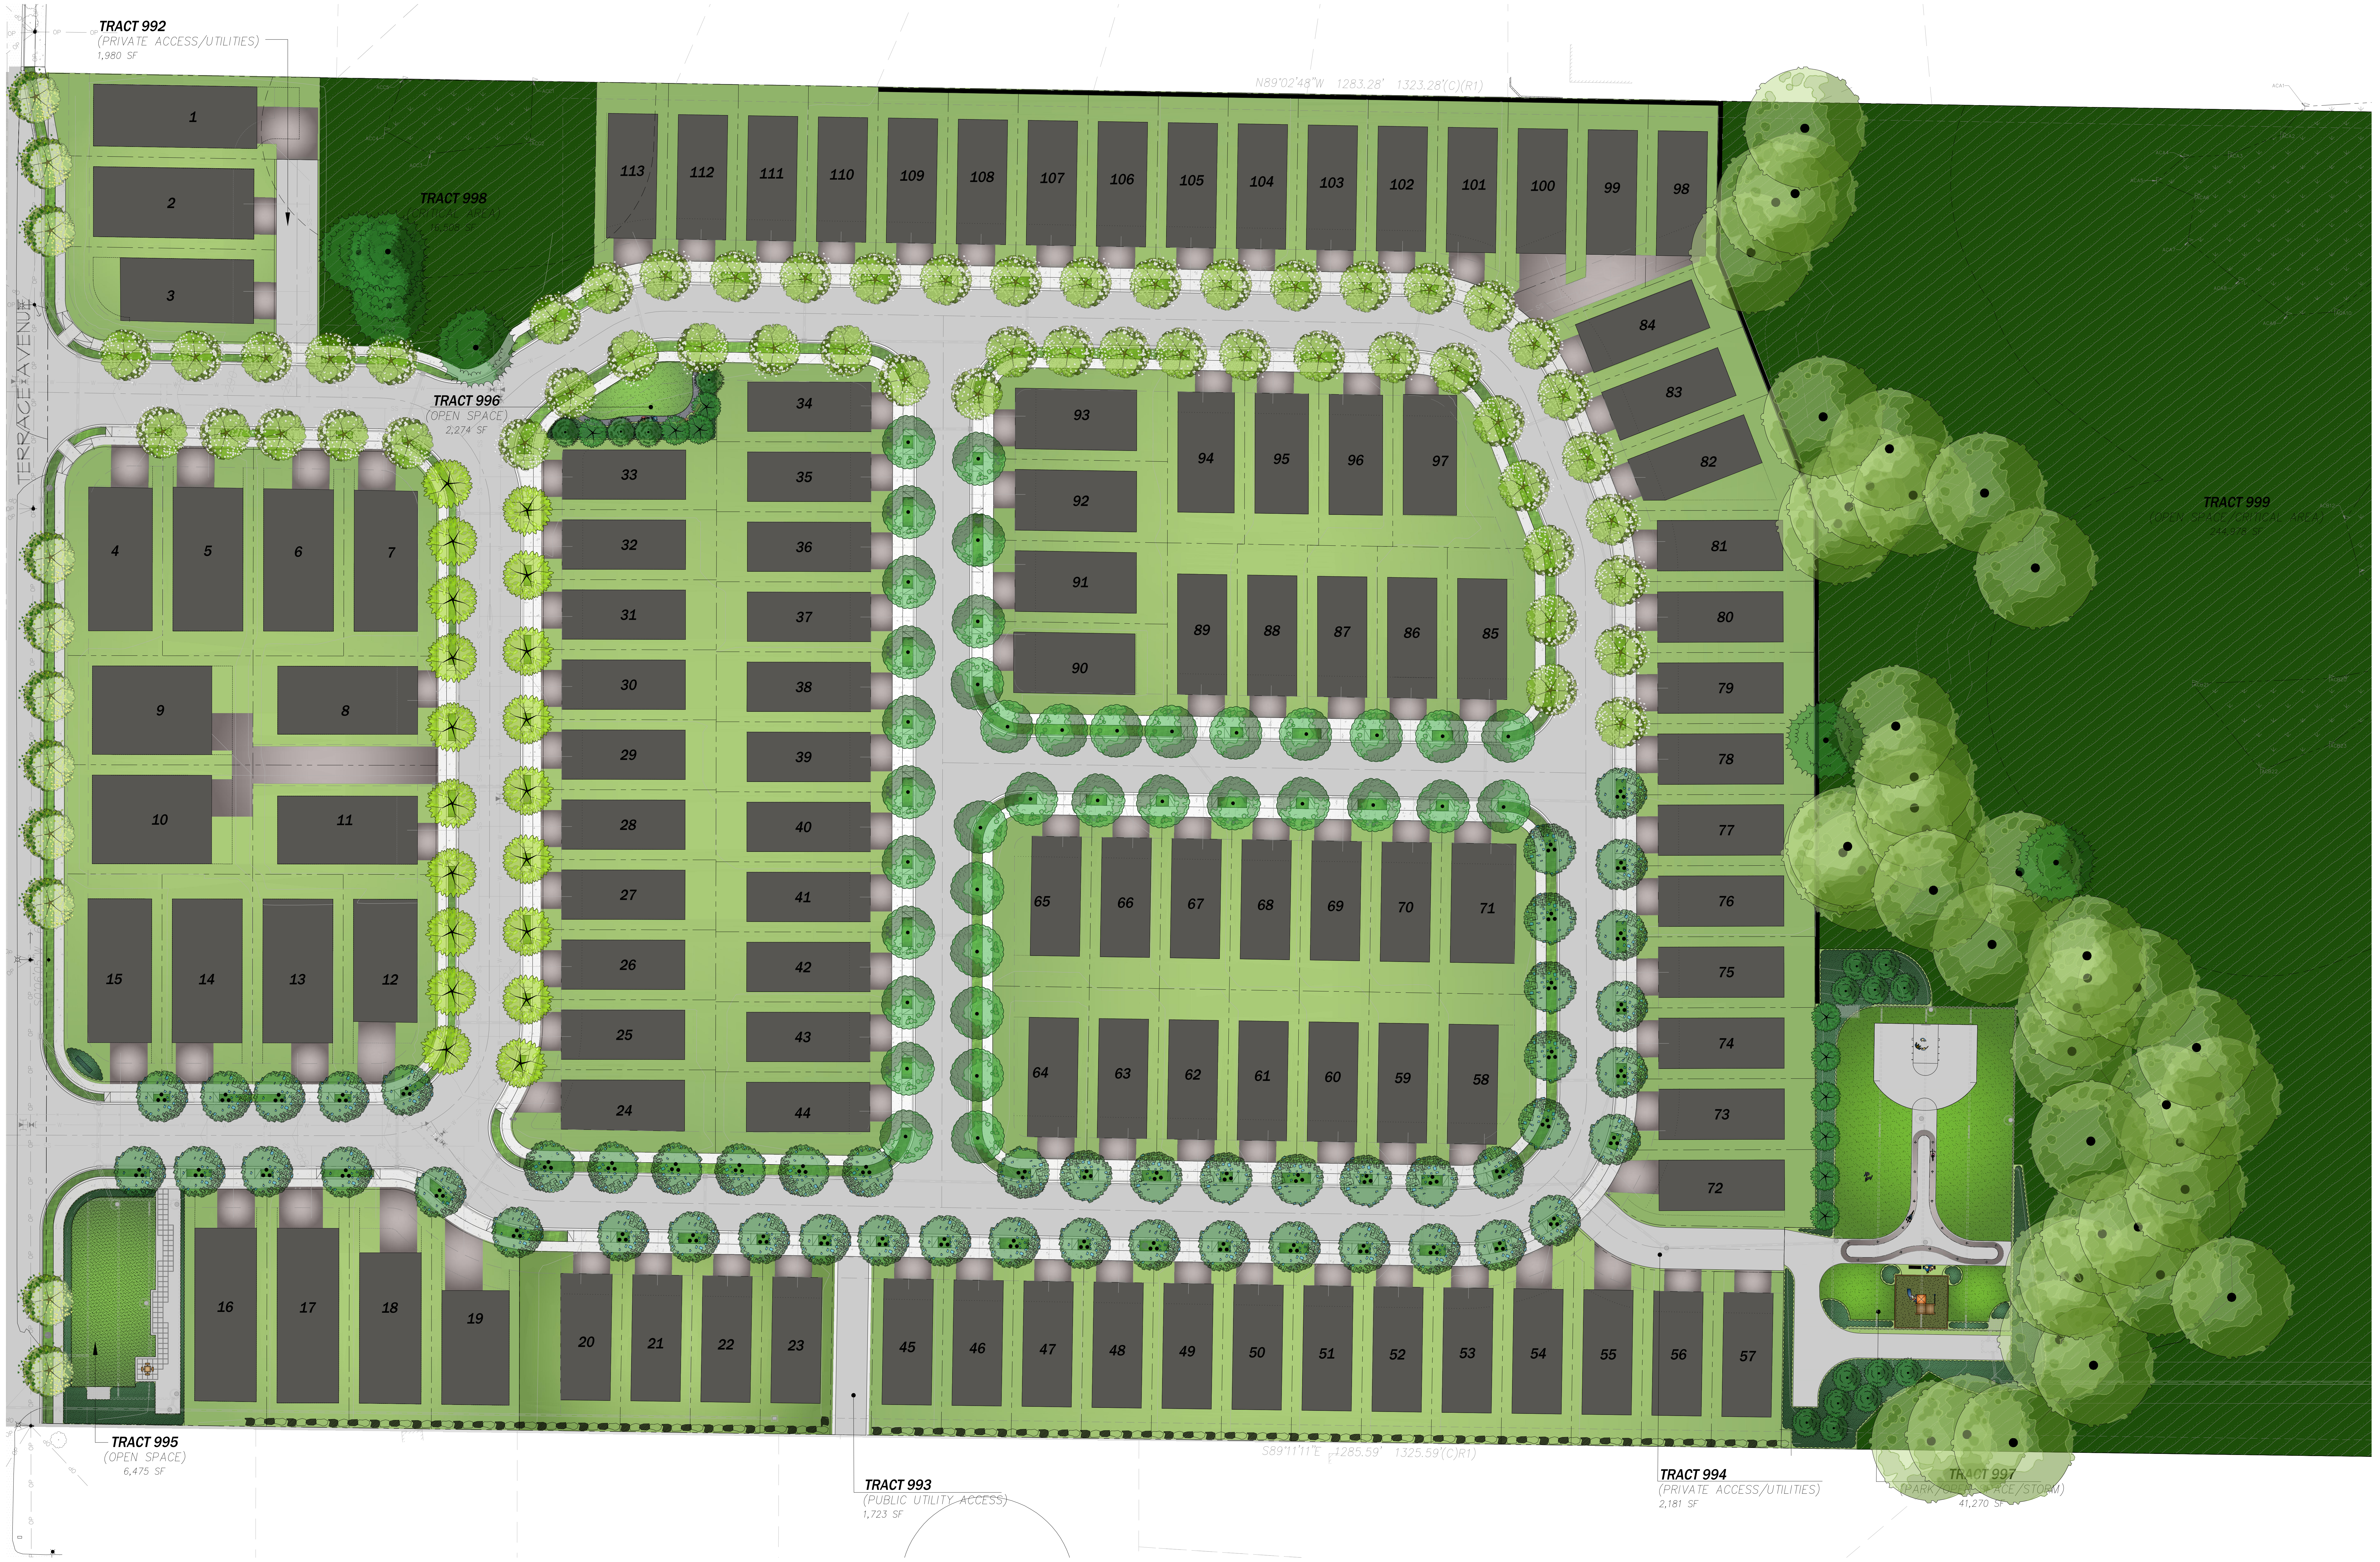

RENDERED PLAN
SCALE: 1" = 40' - 0"

GRAPHIC SCALE
-40 0 20 40 80
(IN FEET)
1 inch = 40 feet

RECEIVED
08/04/2020
PLANNING

Drawn: ELK

Created: 6/12/20	
1 6/24/20	ELK
2 7/13/20	ELK
3 7/20/20	ELK
4 8/3/20	ELK

CRAMER DESIGN CONSULTANTS, INC.
LANDSCAPE ARCHITECT
1909 242ND STREET SE
BOTHELL, WA 98021
425-241-6258

STATE OF
WASHINGTON
REGISTERED
LANDSCAPE ARCHITECT
Doyle Cramer
DOYLE L. CRAMER
CERTIFICATE NO. 634

WALSH HILLS
1705 & 1711 TERRACE AVENUE
SNOHOMISH WASHINGTON

SHEET
L-1
OF 3 SHEETS

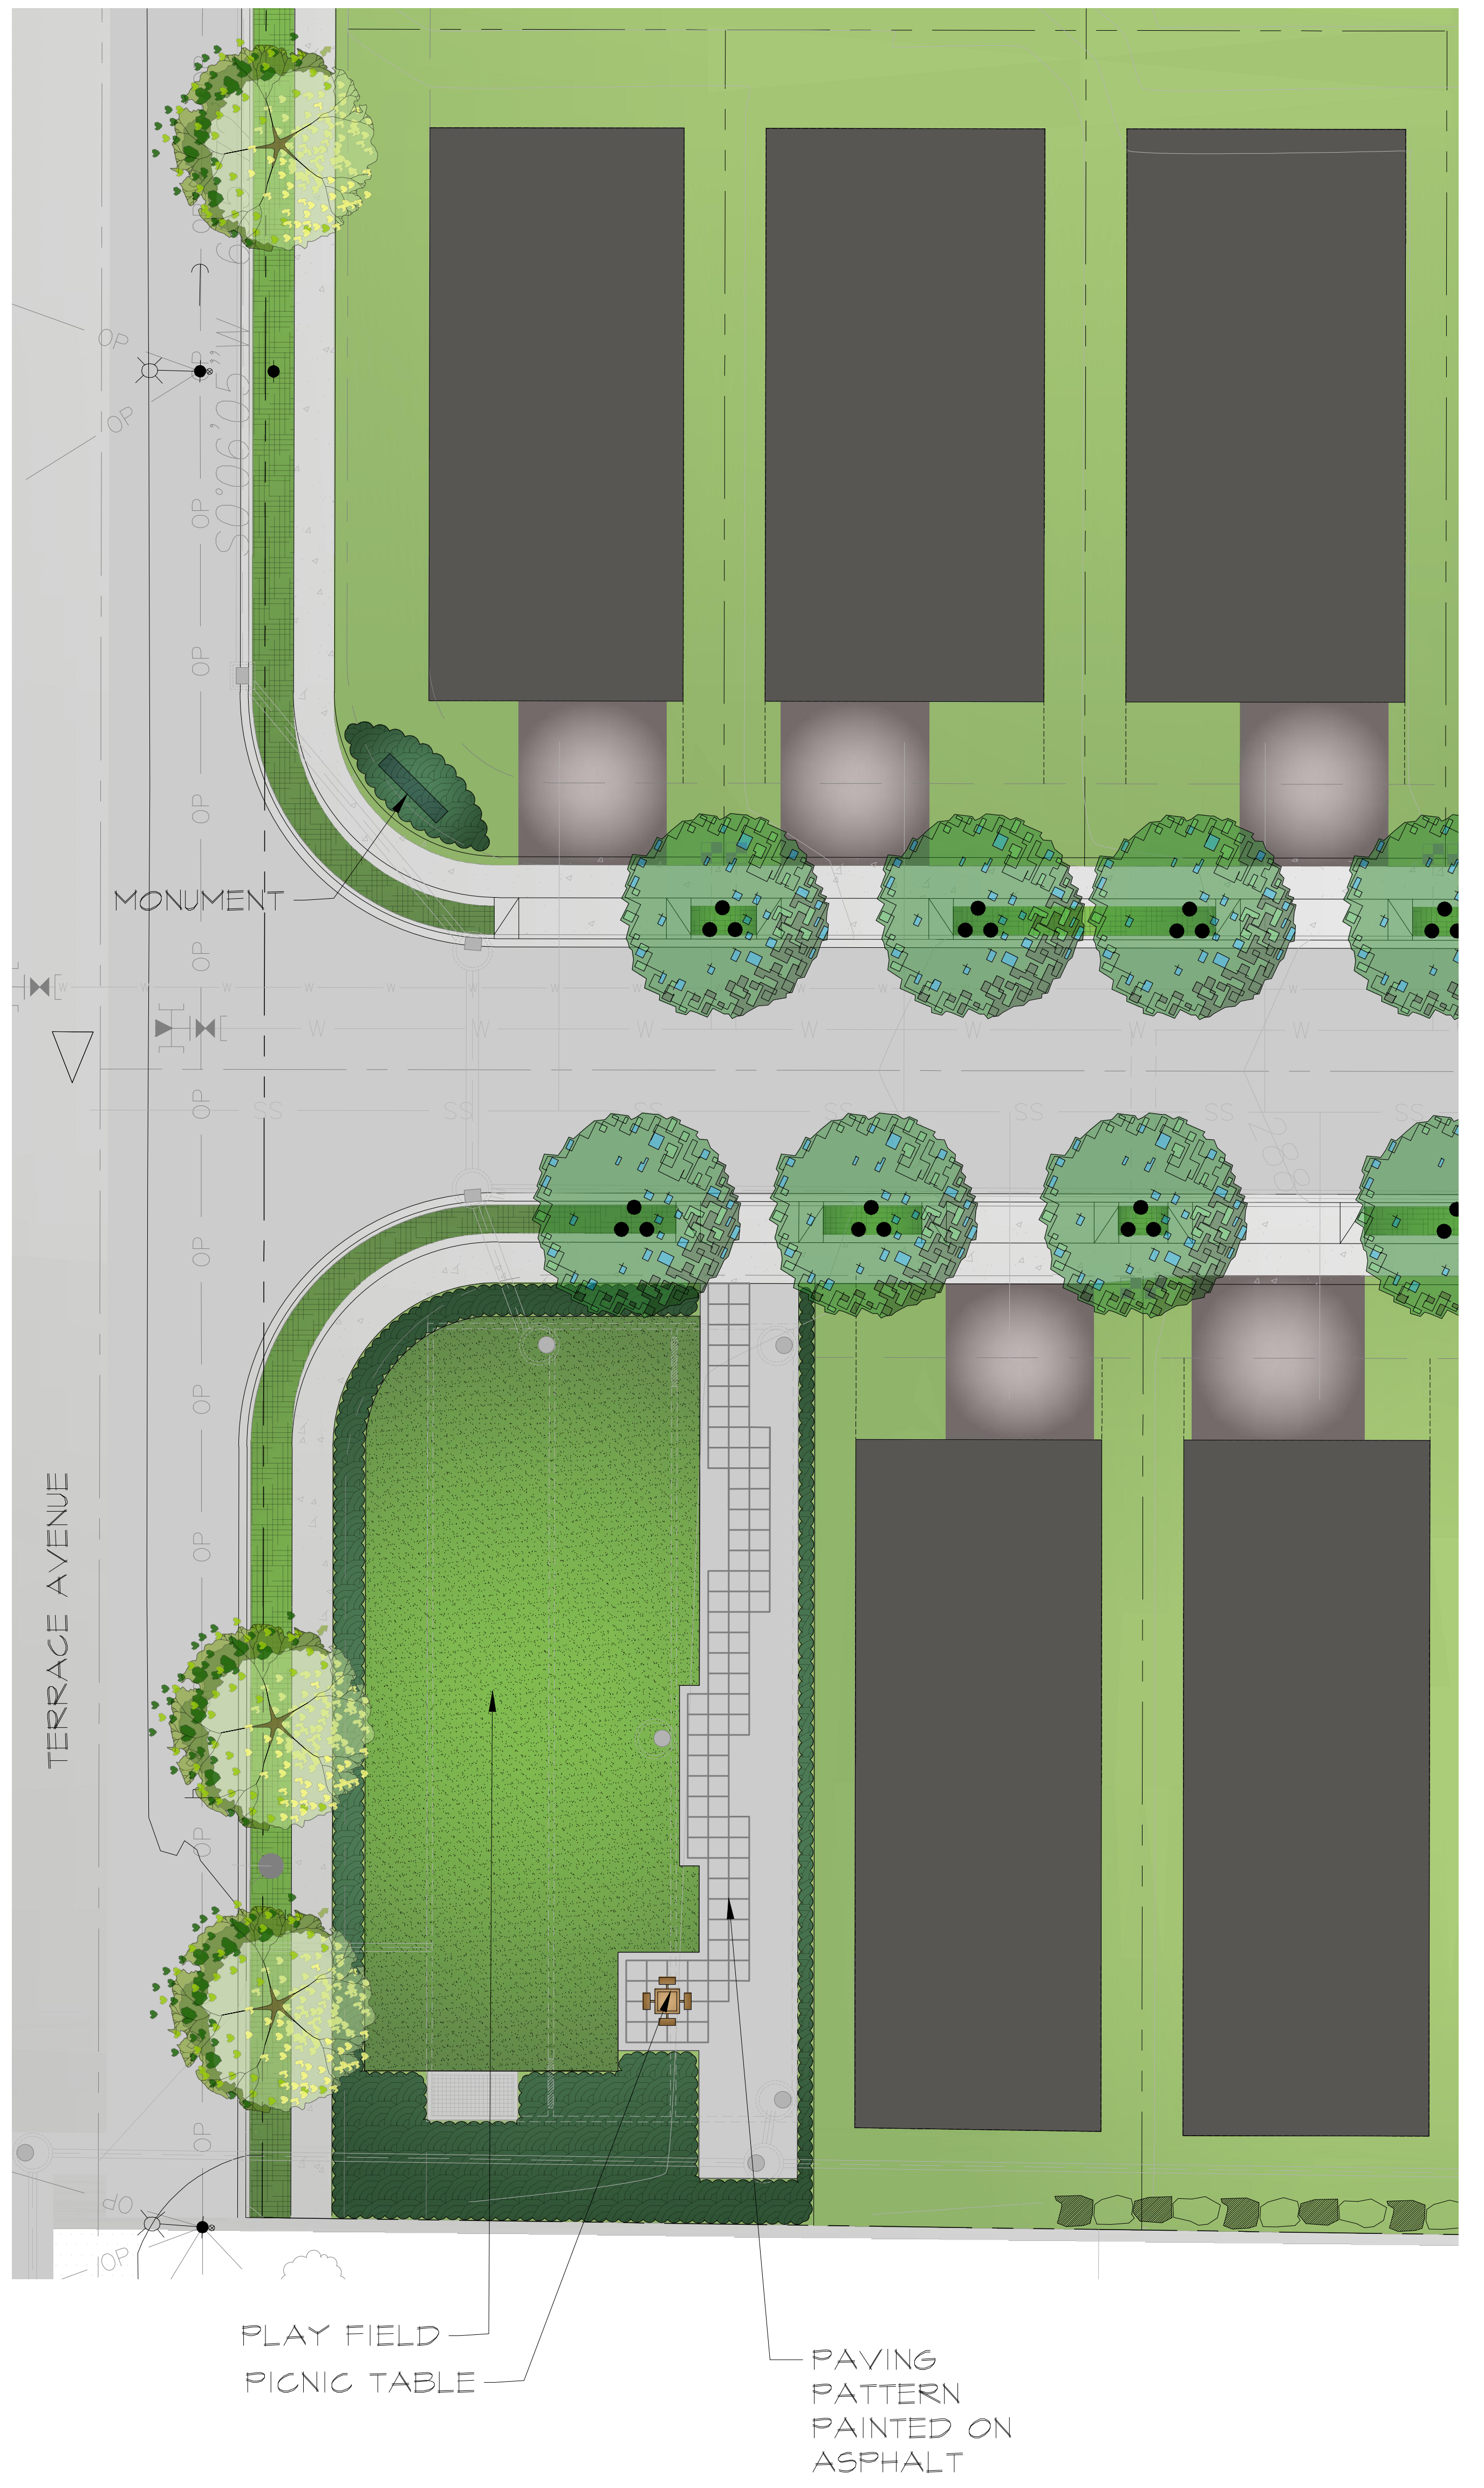

TRACT 995
SCALE: 1" = 20' - 0"

GRAPHIC SCALE
-20 0 10 20 40
(IN FEET)
1 inch = 20 feet

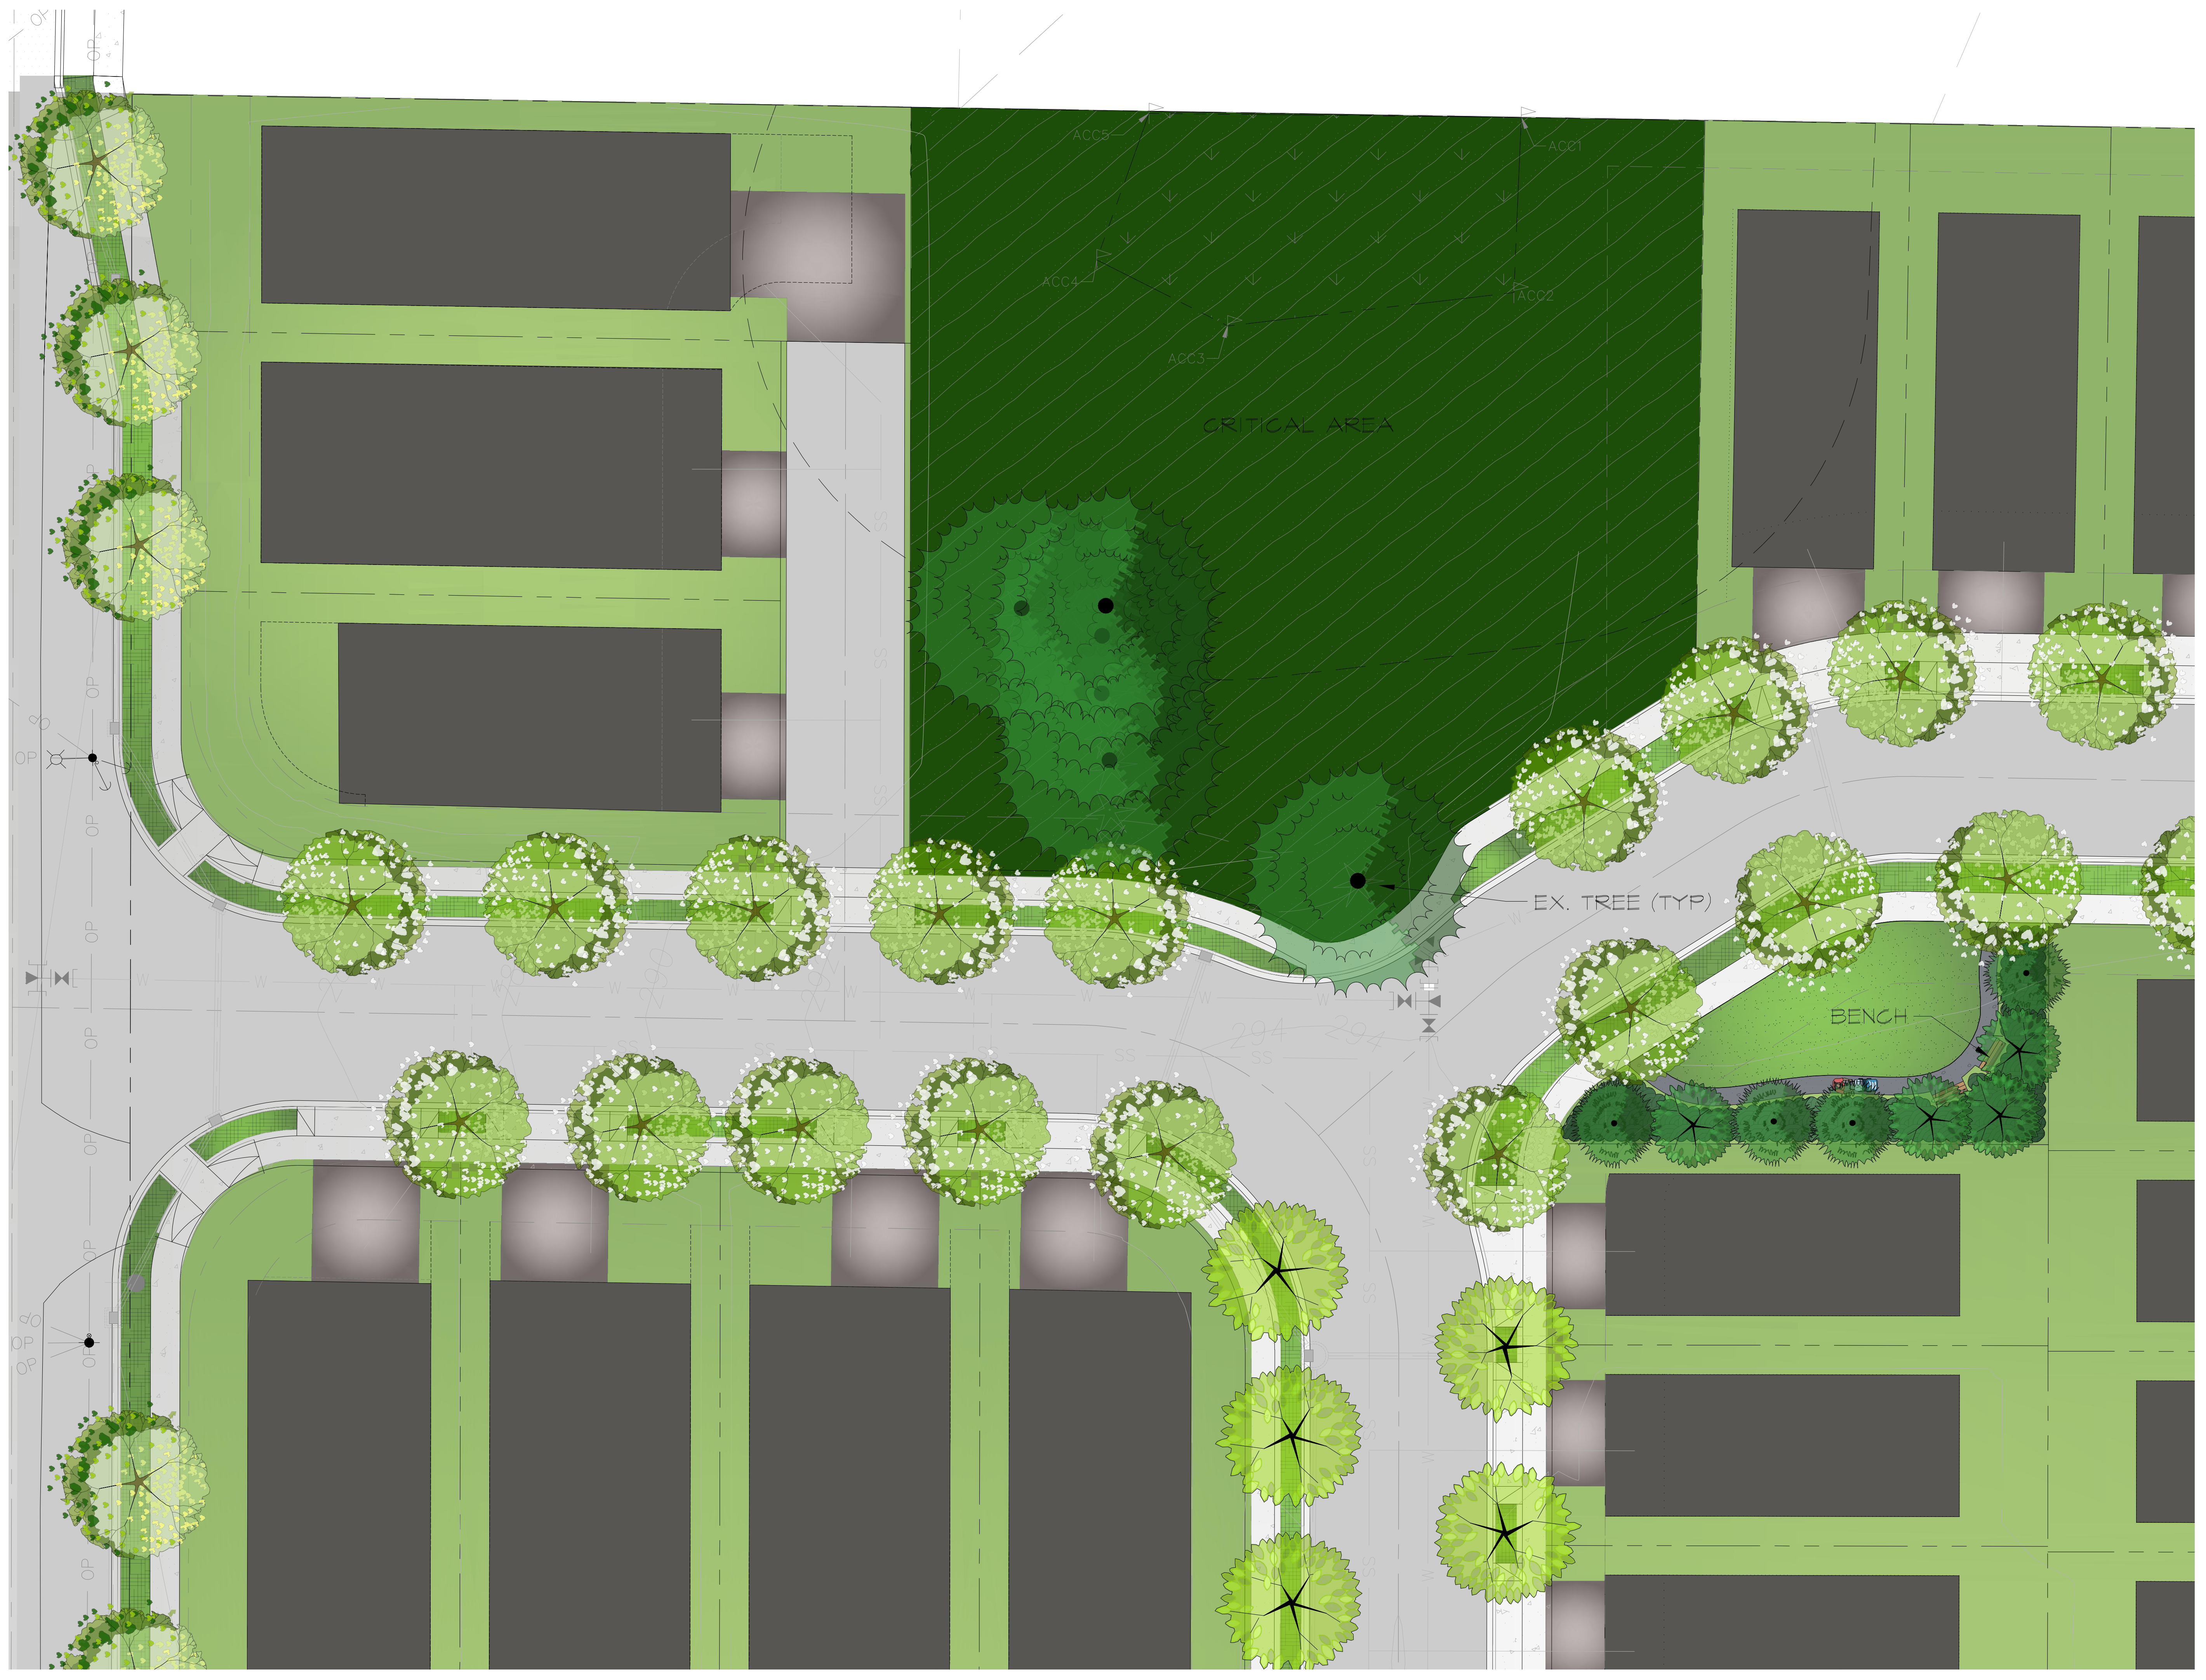

TRACT 996 & 998
SCALE: 1" = 20' - 0"

GRAPHIC SCALE
-20 0 10 20 40
(IN FEET)
1 inch = 20 feet

EXAMPLE OF PAVING PATTERN PAINTED ON ASPHALT

OUTDOOR TABLE

Created: 6/12/20 Drawn: ELK
1 6/24/20 ELK
2 7/13/20 ELK
3 7/20/20 ELK
4 8/3/20 ELK

CRAMER DESIGN CONSULTANTS, INC.
LANDSCAPE ARCHITECT
1909 242ND STREET SE
BOTHELL, WA 98021
425-241-6258

STATE OF
WASHINGTON
REGISTERED
LANDSCAPE ARCHITECT
Dayle Cramer
DAYLE L. CRAMER
CERTIFICATE NO. 634

WALSH HILLS
1705 & 1711 TERRACE AVENUE
SNOHOMISH WASHINGTON

SHEET
L-2
OF 3 SHEETS

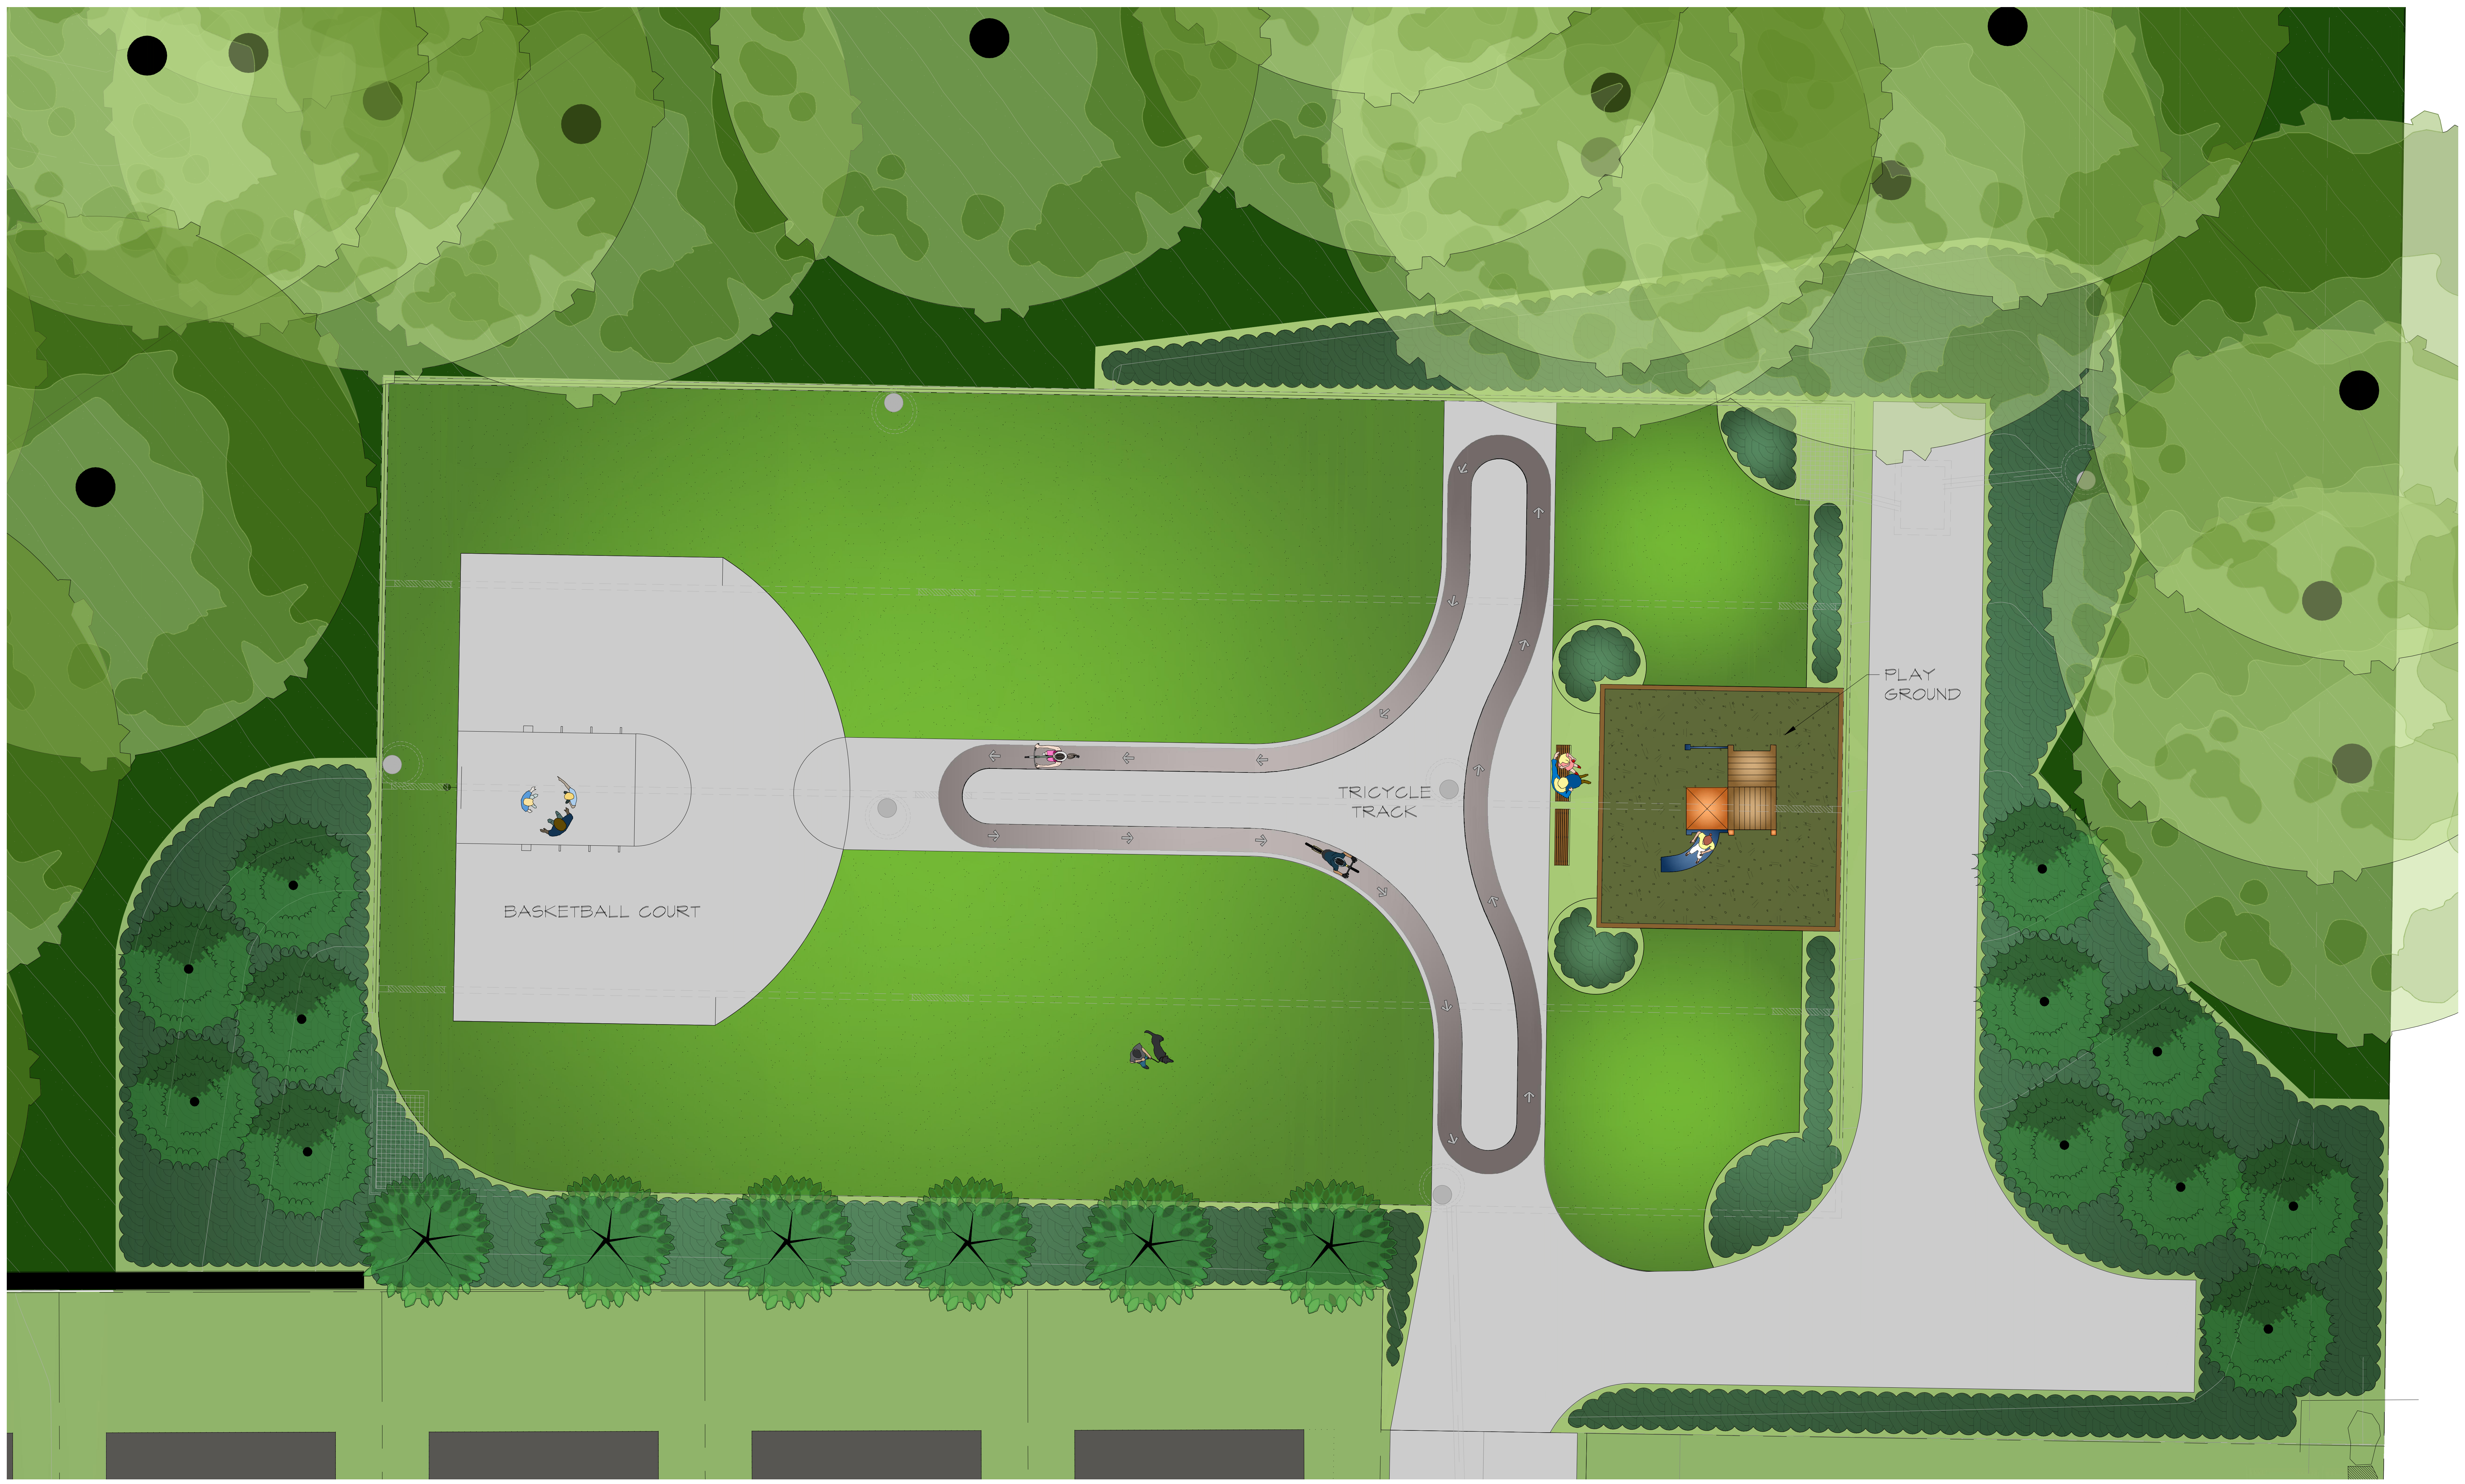

TRACT 997

SCALE: 1" = 10' - 0"

GRAPHIC SCALE

-10 0 5 10 20

(IN FEET)

1 inch = 10 feet

BASKETBALL HALF-COURT ON ASPHALT

PLAY STRUCTURE

TRICYCLE TRACK

OUTDOOR BENCH

Drawn: ELK
ELK
ELK
ELK
ELK

Created: 6/12/20
1 6/24/20
2 7/13/20
3 7/20/20
4 8/3/20

CRAMER DESIGN CONSULTANTS, INC.
LANDSCAPE ARCHITECT
1909 242ND STREET SE
BOTHELL, WA 98021
425-241-6258

STATE OF
WASHINGTON
REGISTERED
LANDSCAPE ARCHITECT
Dayle Cramer
DAYLE L. CRAMER
CERTIFICATE NO. 634

WALSH HILLS
1705 & 1711 TERRACE AVENUE
SNOHOMISH WASHINGTON

SHEET
L-3
OF 3 SHEETS